
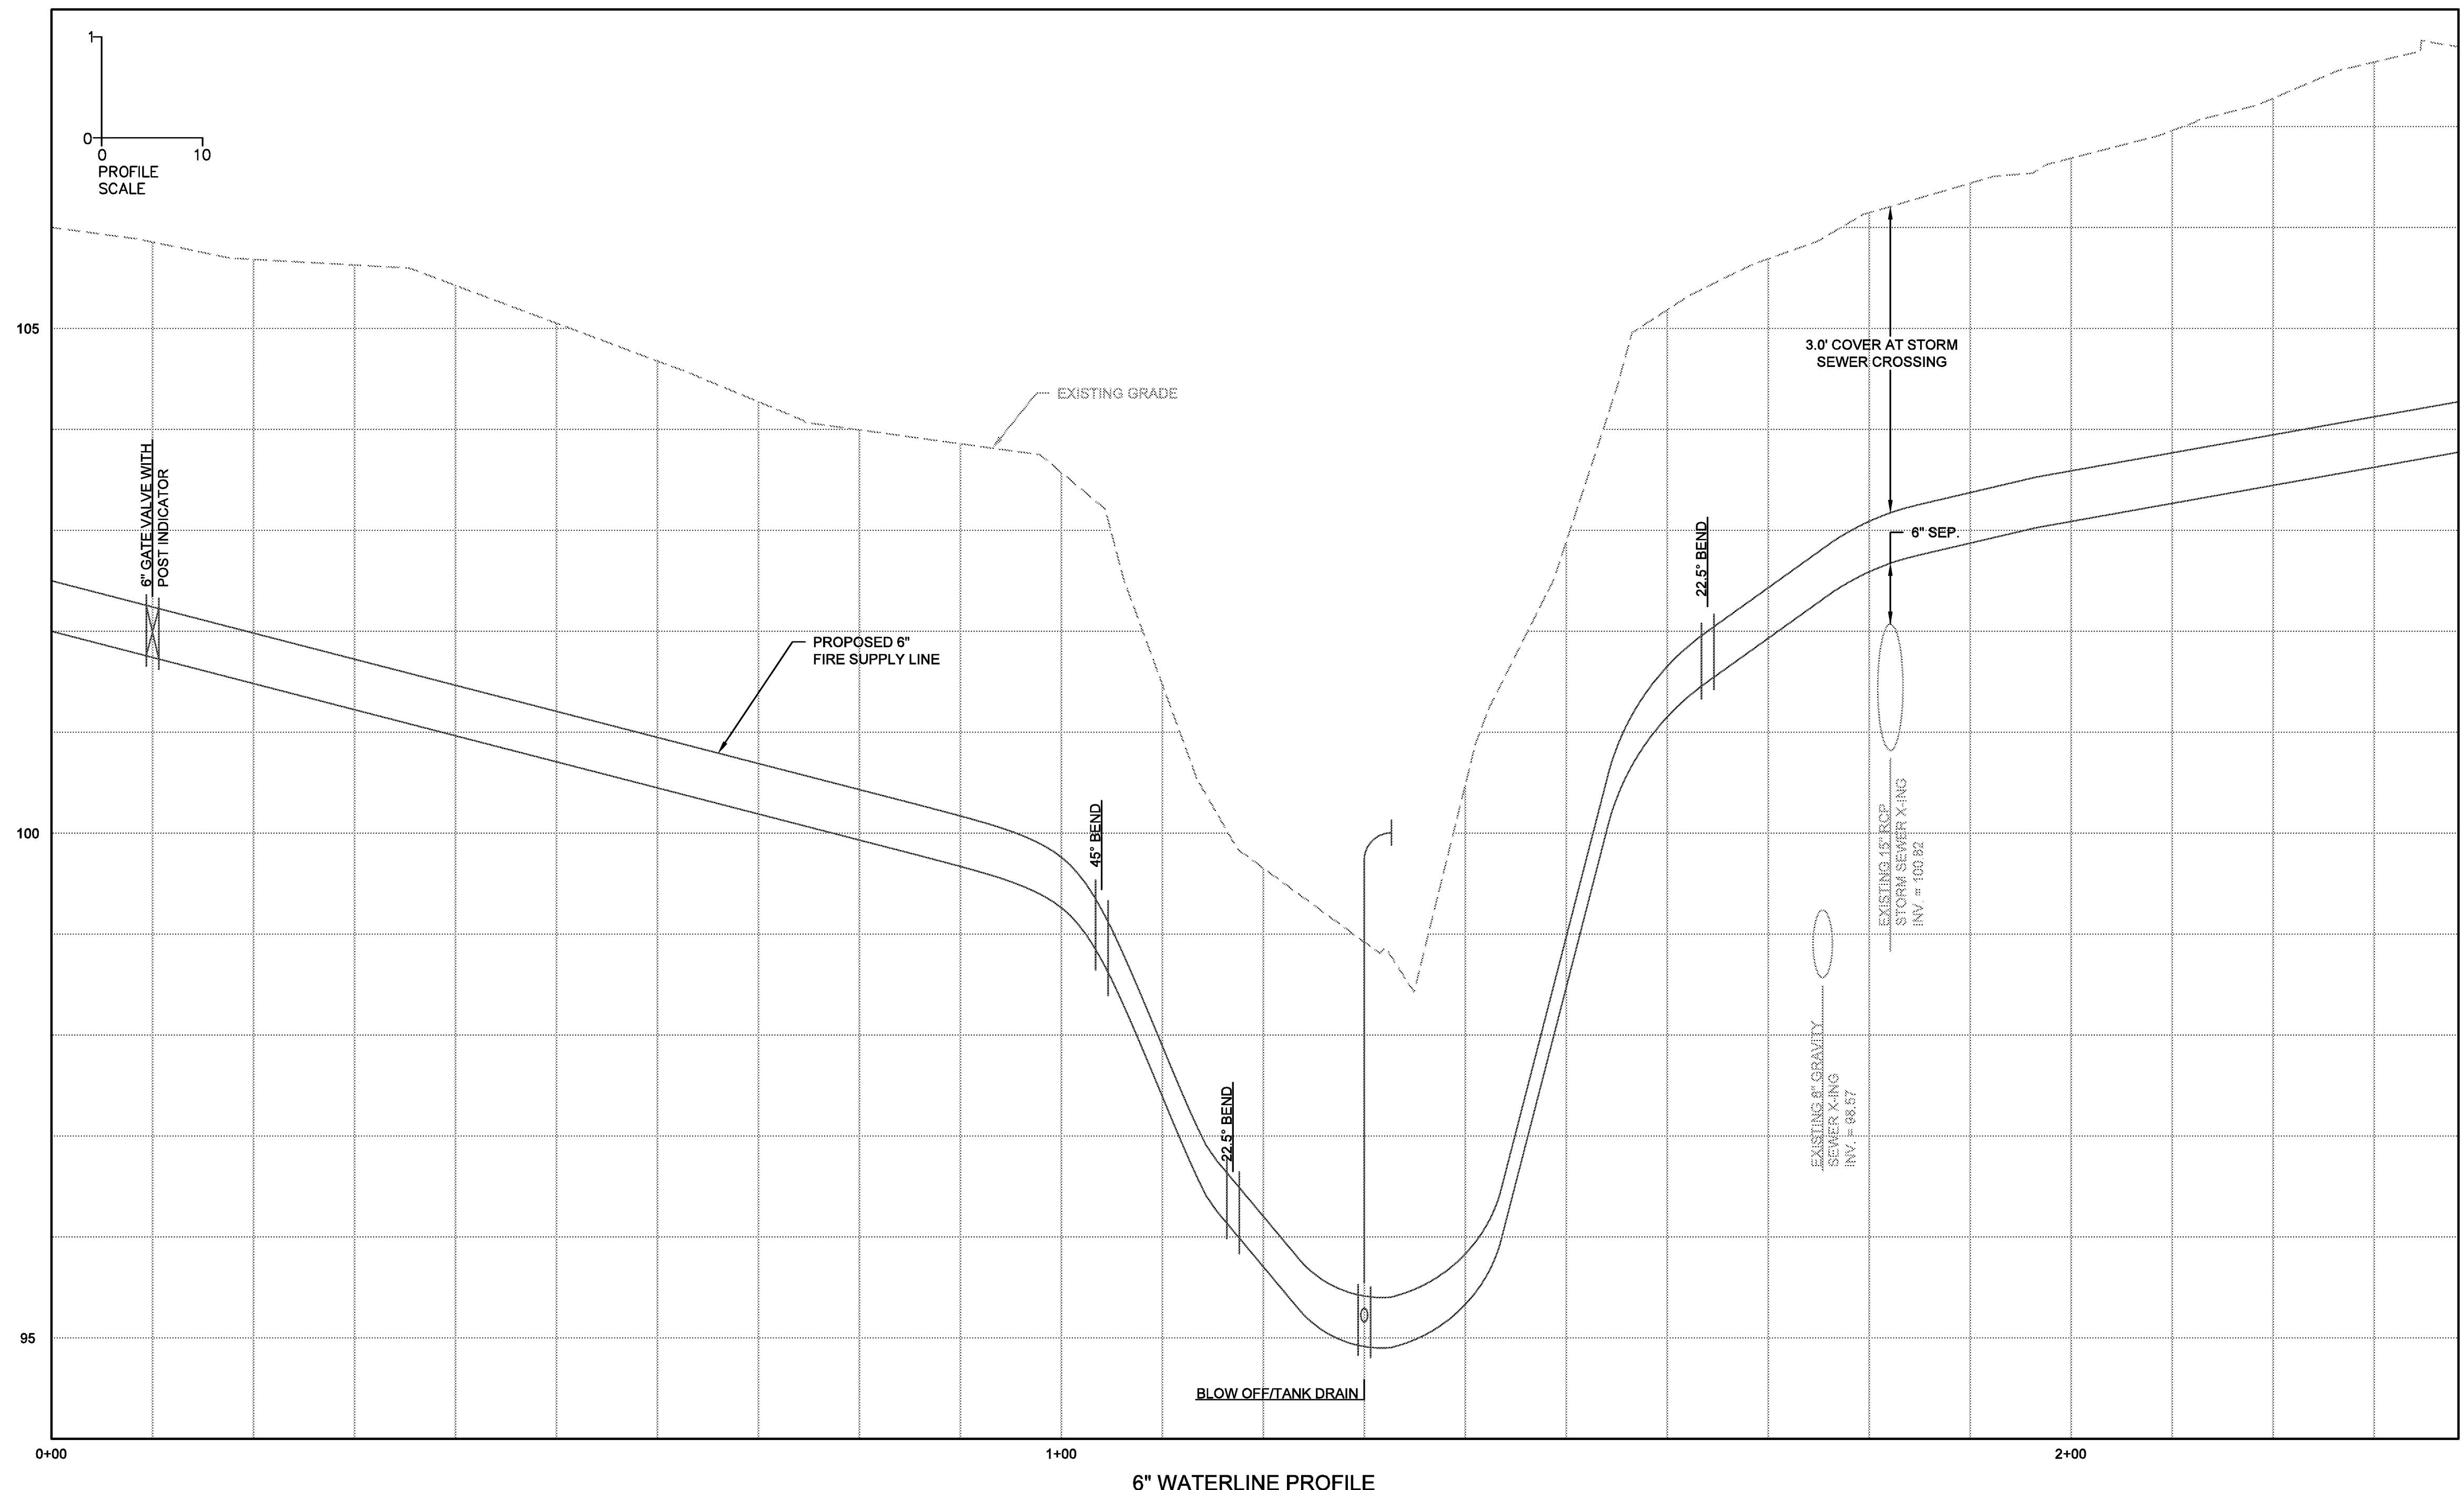


SITE PLAN

- NOTES:
1. EXTEND CRITICAL TEMPERATURE AND LEVEL SENSOR WIRES WITH APPROPRIATELY SIZED CONDUIT TO FIRE ALARM SYSTEM.
 2. EXTEND TAMPER SWITCH WIRES WITH APPROPRIATELY SIZED CONDUIT TO FIRE ALARM SYSTEM.
 3. MAINTAIN 3.5' OF COVER EXCEPT WHERE SPECIFICALLY NOTED OTHERWISE.
 4. CONTRACTOR SHALL MAINTAIN NEGATIVE SLOPE FROM TANK TO 1+35 AND POSITIVE SLOPE FROM 1+35 TO MAIN BUILDING.

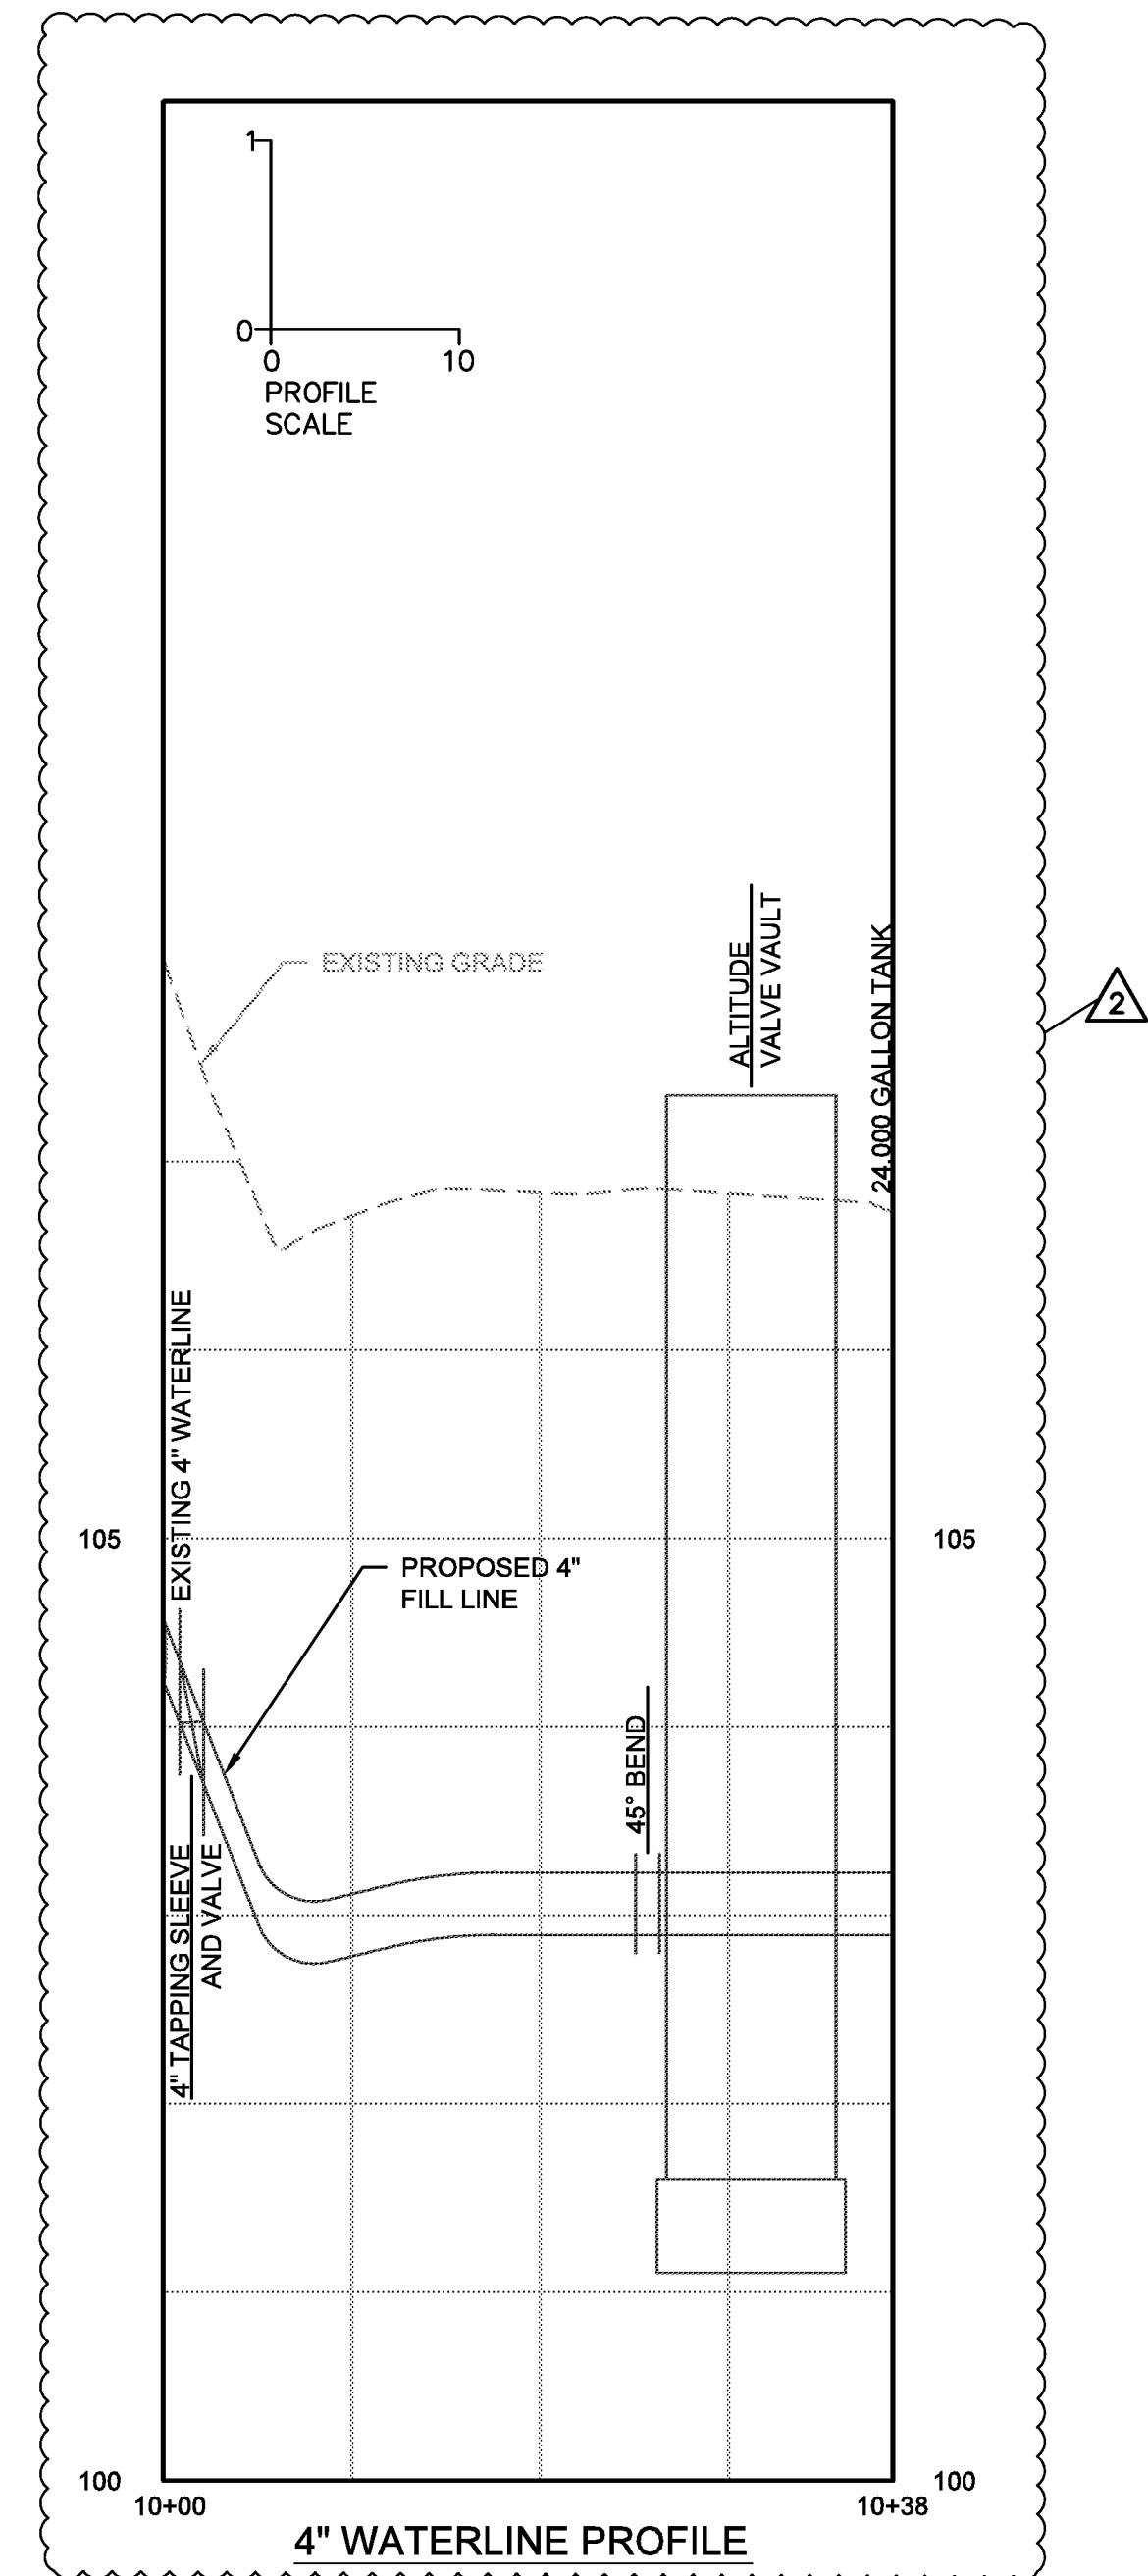


TIMMONS GROUP
A PROFESSIONAL ENGINEERING FIRM
1001 Boulder Parkway, Suite 300
Richmond, VA 23225
TEL 804.200.6500
FAX 804.560.1016

nbij ARCHITECTURE
A Professional Limited Company
GROVE PARK SQUARE
11537-B NUCKOLS ROAD
Glen Allen, Virginia 23059
TEL (804) 273-9811 FAX (804) 273-9843

RAPPANHANNOK COMMUNITY COLLEGE
CAMPUS RENOVATIONS
WARSAW + GLENN, VIRGINIA
PC: 260-17712

SITE PLAN AND WATERLINE PROFILE

Date: JANUARY 13, 2010	
REVISIONS	
NO.	DATE
1	REV. WORK 3/3/2010

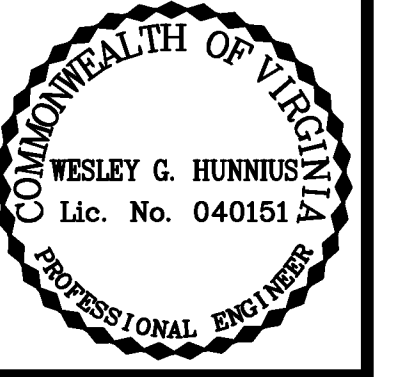

Sheet
U.1
File Number
28308